

BUFFALO FARM



PARCEL No. 142/4


PROPERTY BOUNDARY

PROPERTY BOUNDARY


PARCEL No.133/1

PROPERTY BOUNDARY


- LEGJENDE SPJEGUSE
- 1. OBJECT EXISTING STABLE
 - 2. STABLES
 - 3. MANURE PITS
 - 4. SETTLING BASINS
 - 5. SILAGE PITS
 - 6. BULLS STABLE
 - 7. BABY BUFFALO STABLE
 - 8. PADOK
 - 9. STOREHOUSE GRASS
 - 10. OFICIN FARMING ASSETS
 - 11. GARAZH OF FARMING ASSETS
 - 12. MILK FACTORY
 - 13. SLAUGHTERHOUSE & COLD STORAGE
 - 14. VEHICLES FOR EMPLOYEE PARKING
 - 15. BAR - RESTORANT - OFFIS - HOUSE
 - 16. ELECTRICAL GABINA
 - 17. GREEN LOW AND HIGH
 - 18. PARCEL FODDER
 - 19. SILOS
 - 20. INSTEAD GUARD
- PROPERTY BOUNDARY
--- FARM BOUNDARY

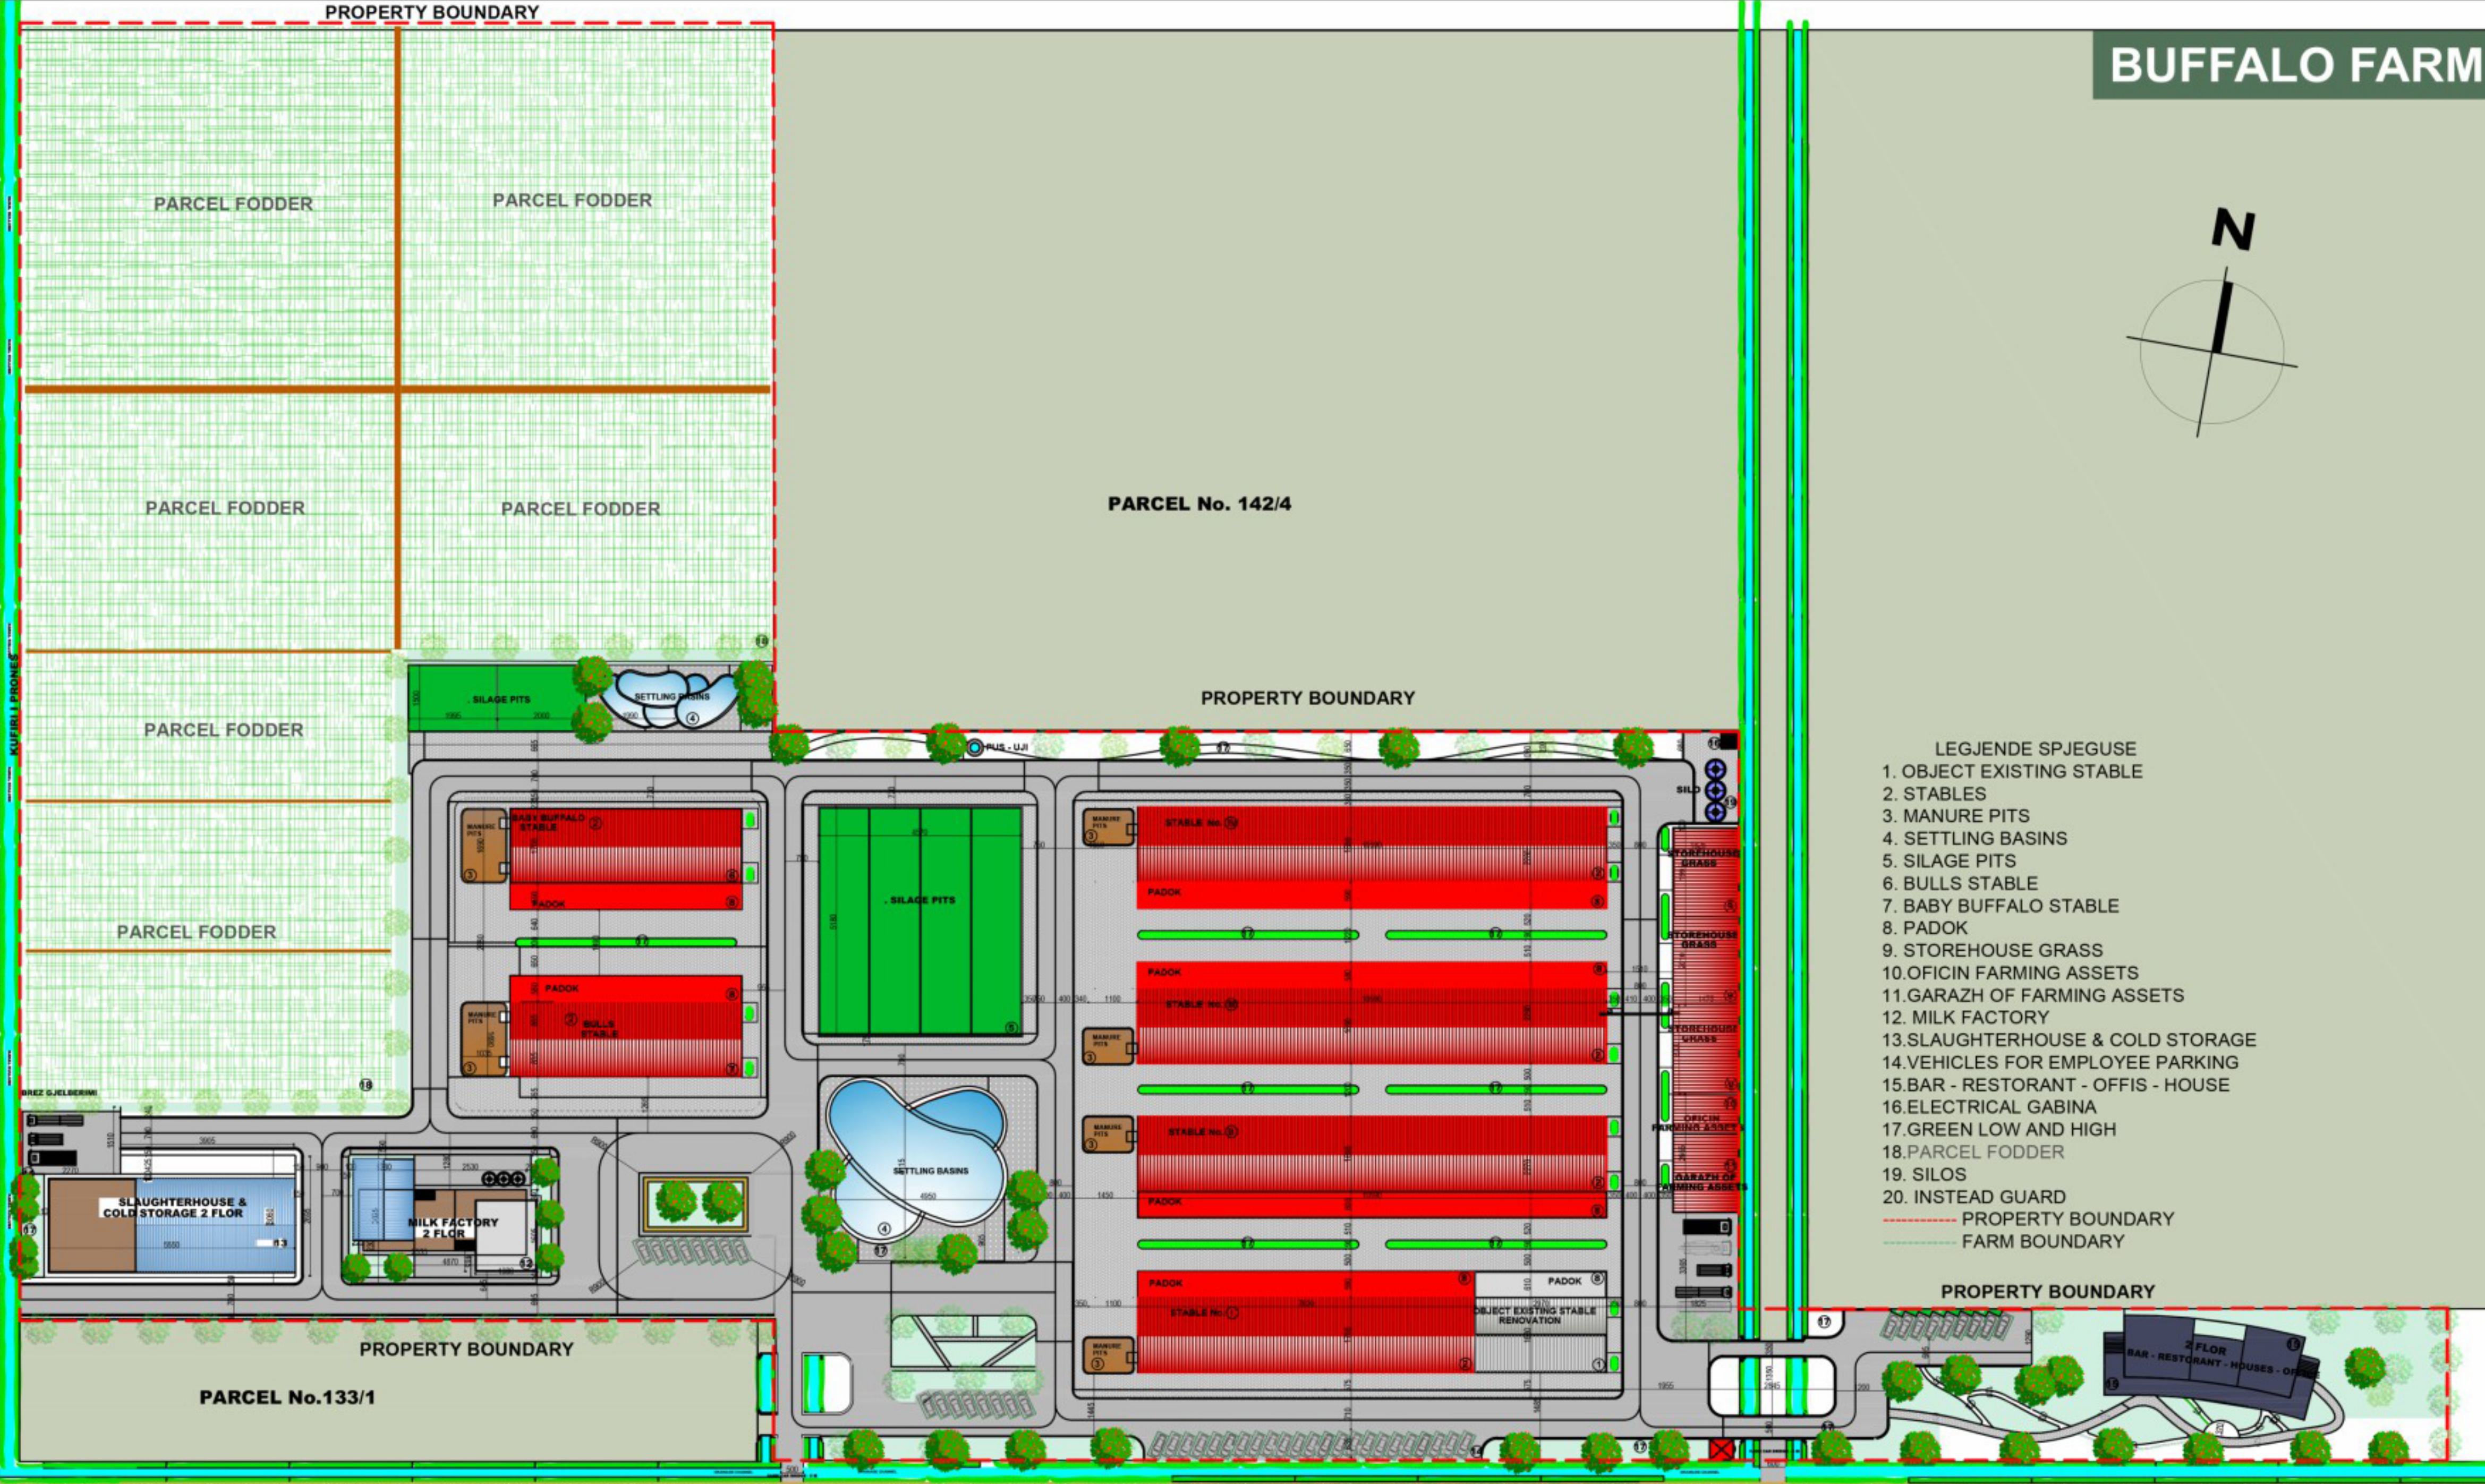

FUNCTIONAL ORGANOGRAM

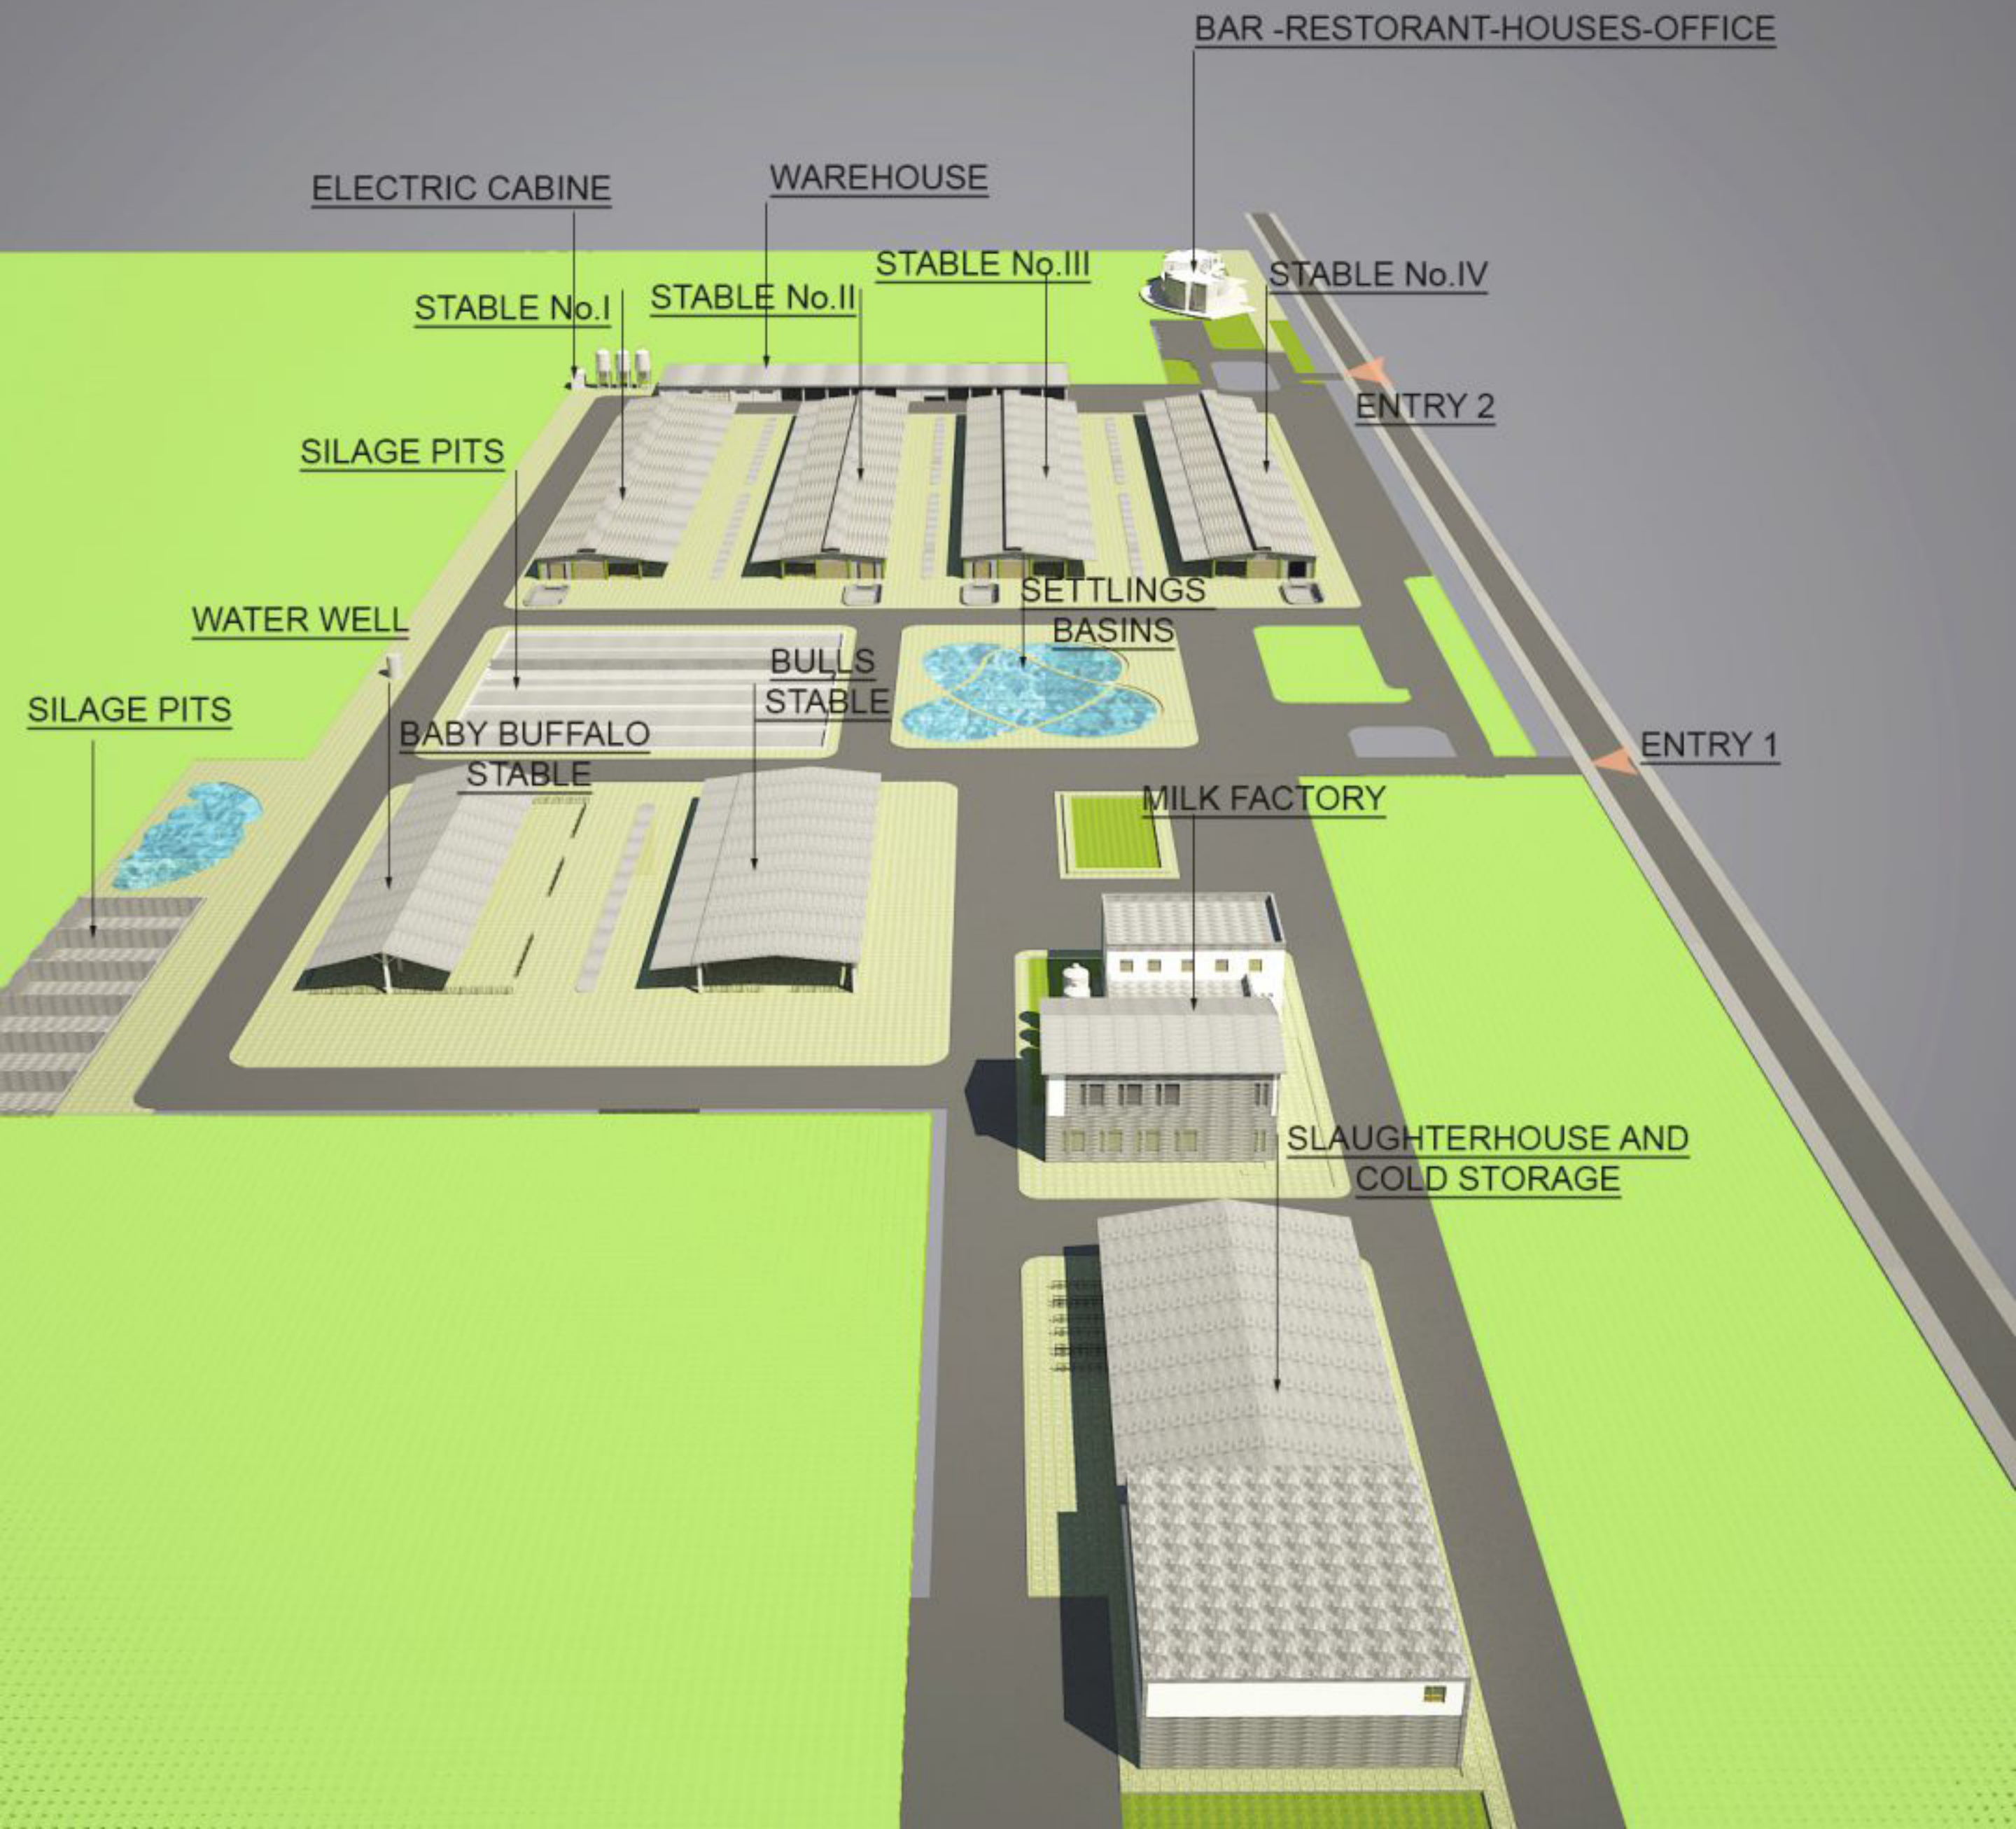

TRANSVERSE SECTION
BABY BUFFALO STABLE

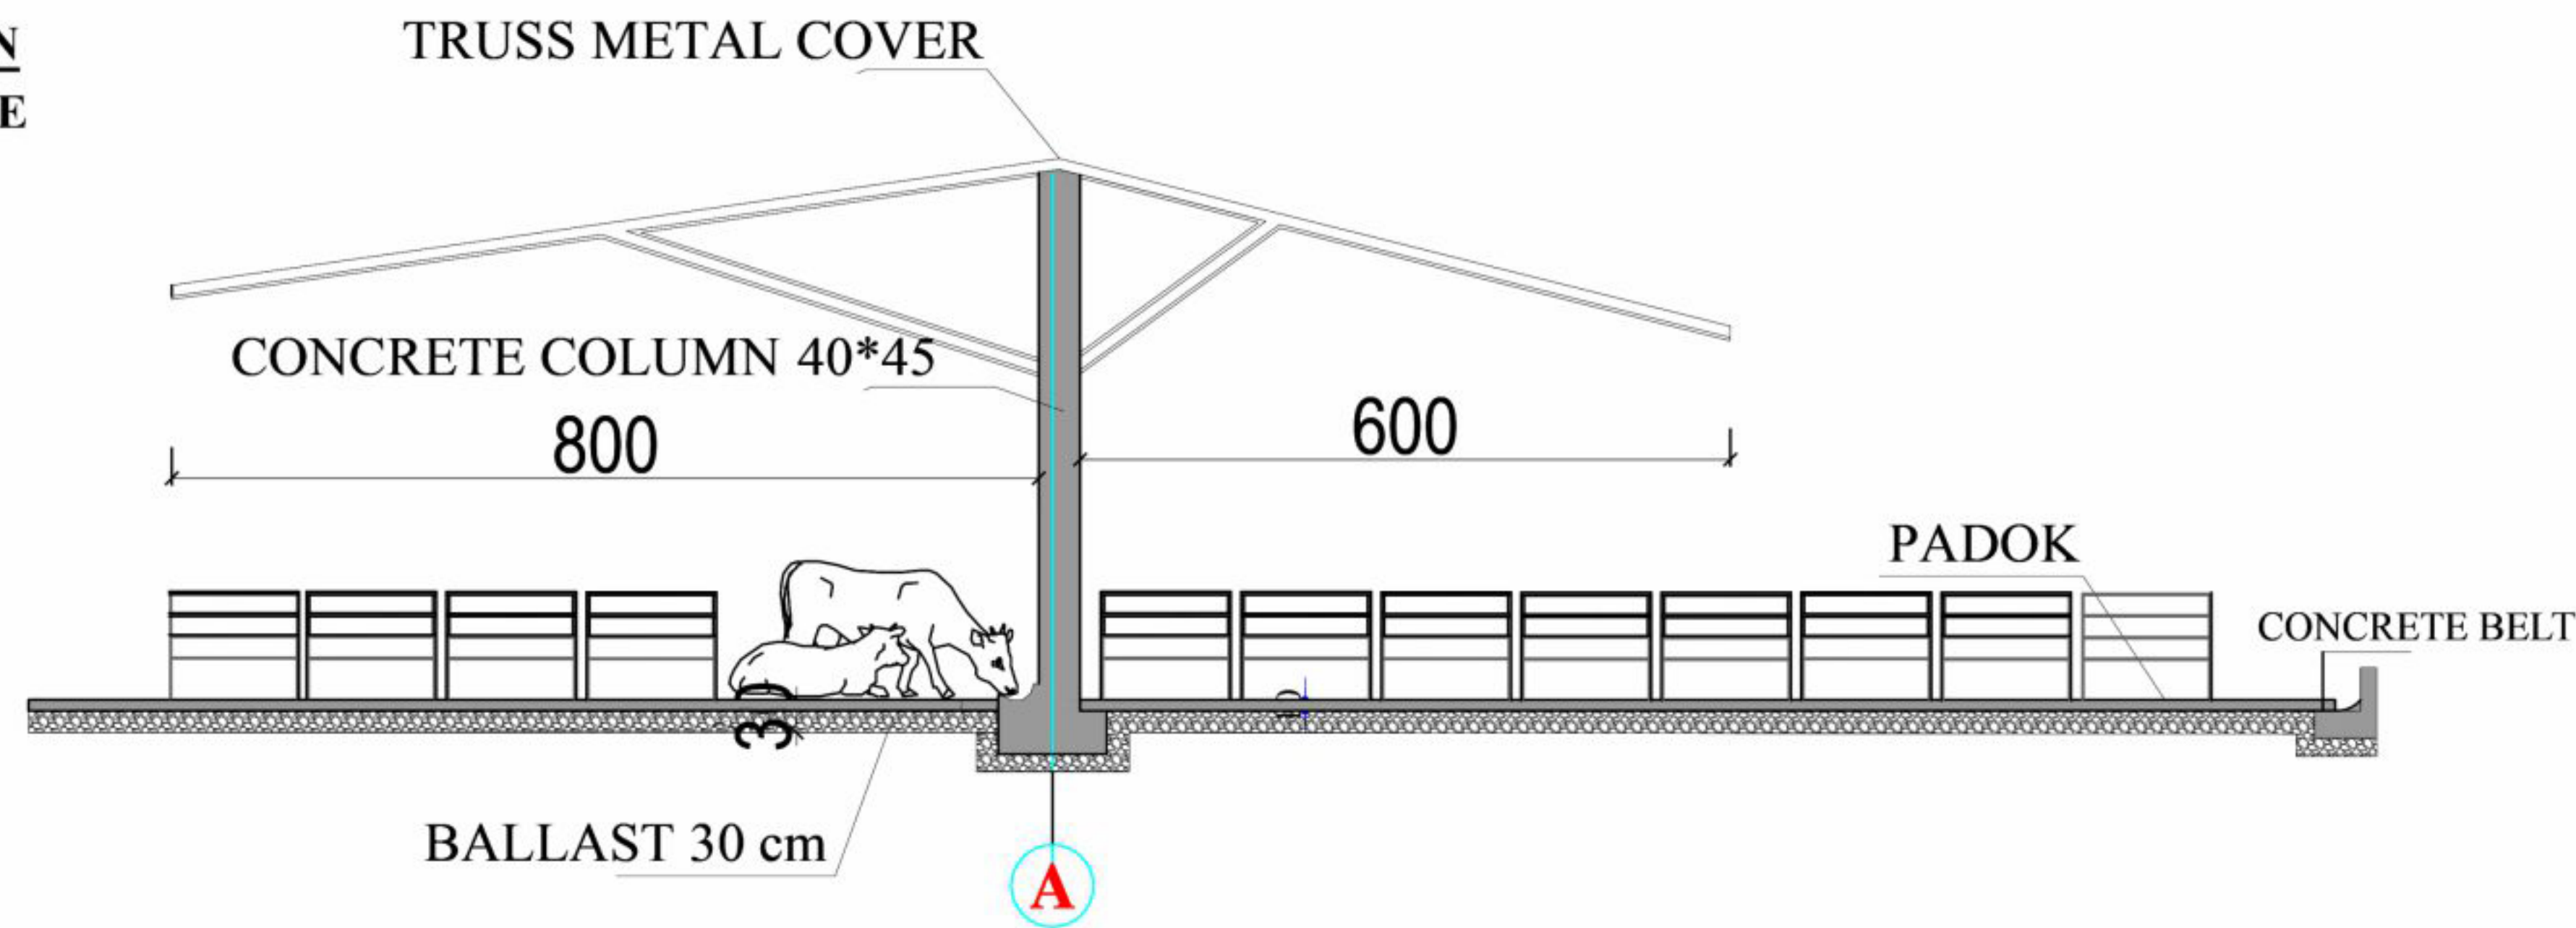

TRANSVERSE SECTION
BULLS STABLE

